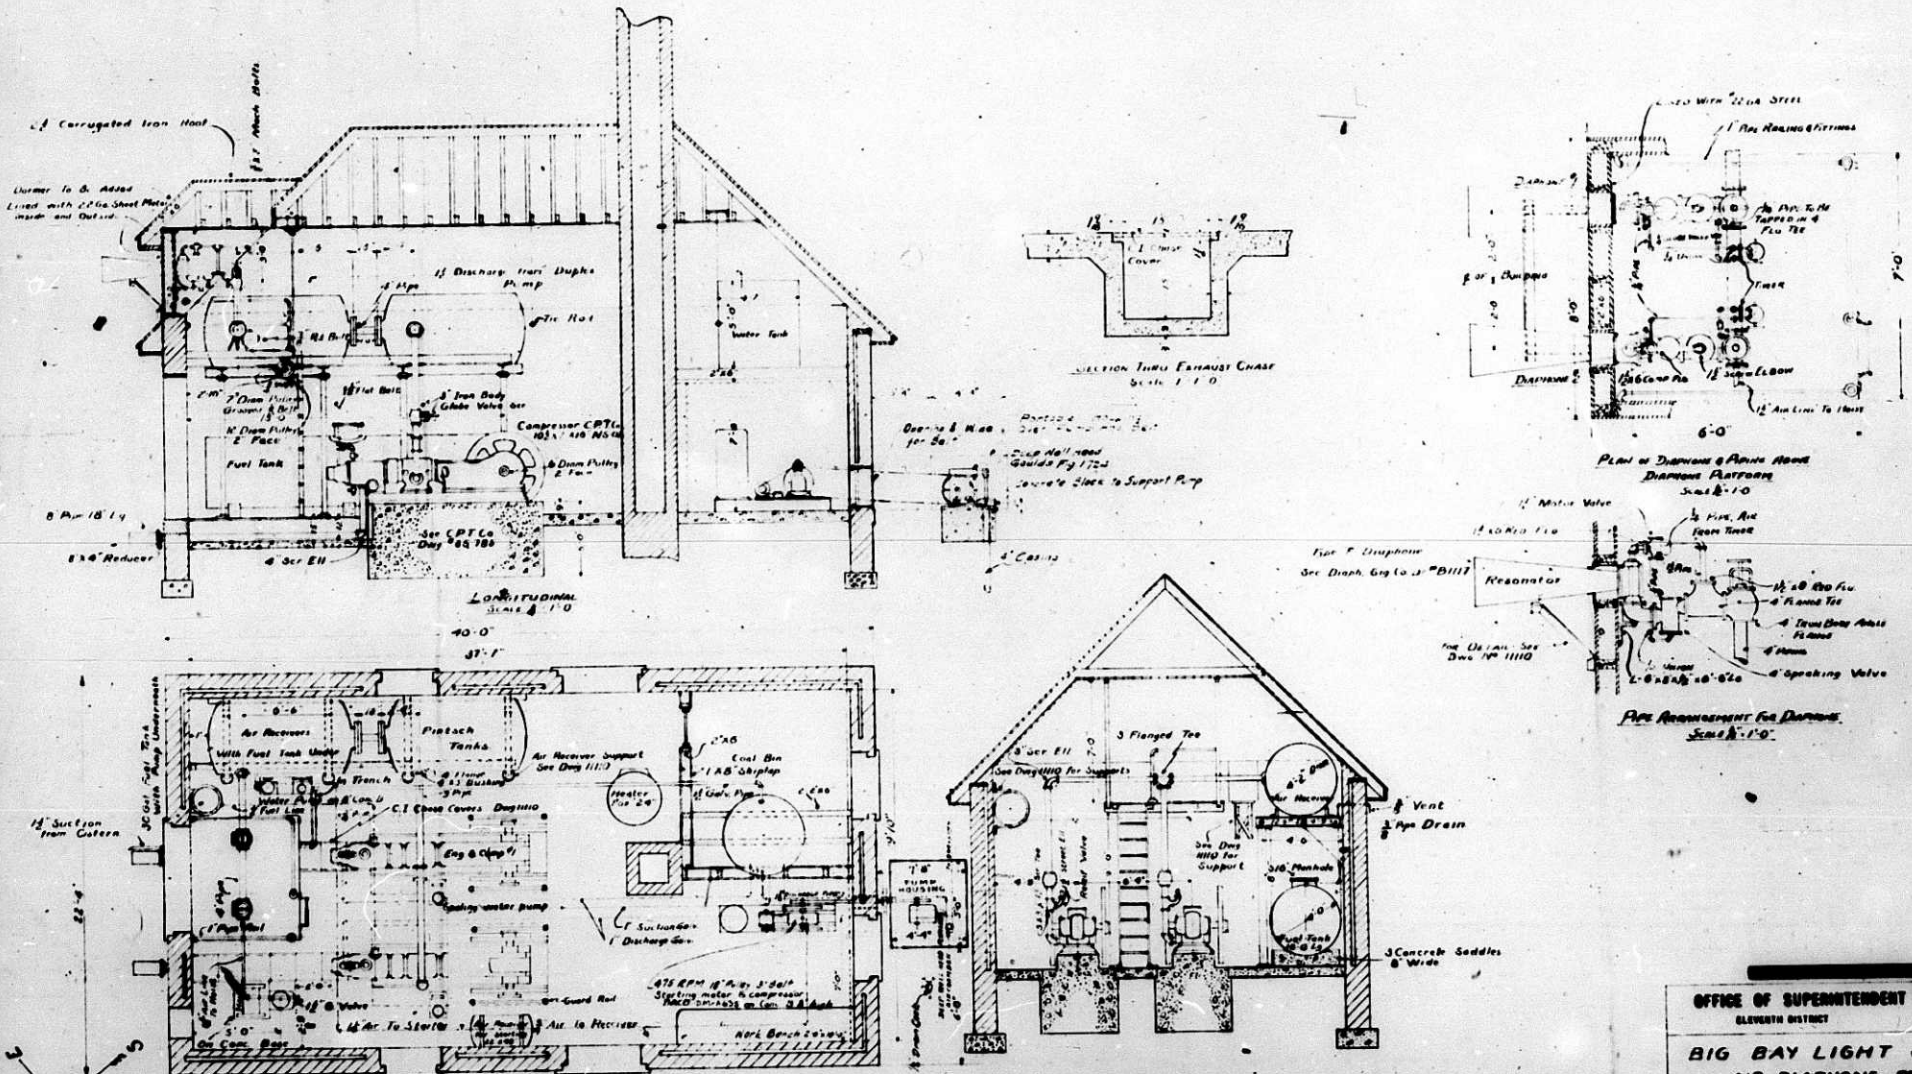
Corrugated Iron Roof
Burner to be Added
Lined with 22 Ga. Sheet Metal inside and Outside
15" Discharge from Duplex Pump
Fuel Tank
Water Tank
Compressor CPTCo
Fuel Tank
Reducer
Ell
Longitudinal
Section Thru Exhaust Chase
Concrete Block to Support Pump
Casing
Air Receivers
With Fuel Tank Under
Pintsch Tanks
Air Receiver Support
Coal Bin
Heater
Suction from Cistern
Suction & Discharge
Air To Starter
Air to Receiver
Work Bench Below
Plan
End
3 Flanged Tee
Vent
Pipe Drain
3 Concrete Saddles
Plan of Diaphone & Resin Above
Diaphone Platform
Fuel Line
Resonator
Speaking Valve
Pipe Arrangement for Diaphone
OFFICE OF SUPERINTENDENT OF LIGHTHOUSES
ELEVENTH DISTRICT
BIG BAY LIGHT STA.
AIR DIAPHONE FOG SIGNAL
INSTALLATION