MIDDLE ISLAND LIGHT STATION, MICH.

DETAILS OF WATER TABLE COURSE AND CUT STONE WORK.
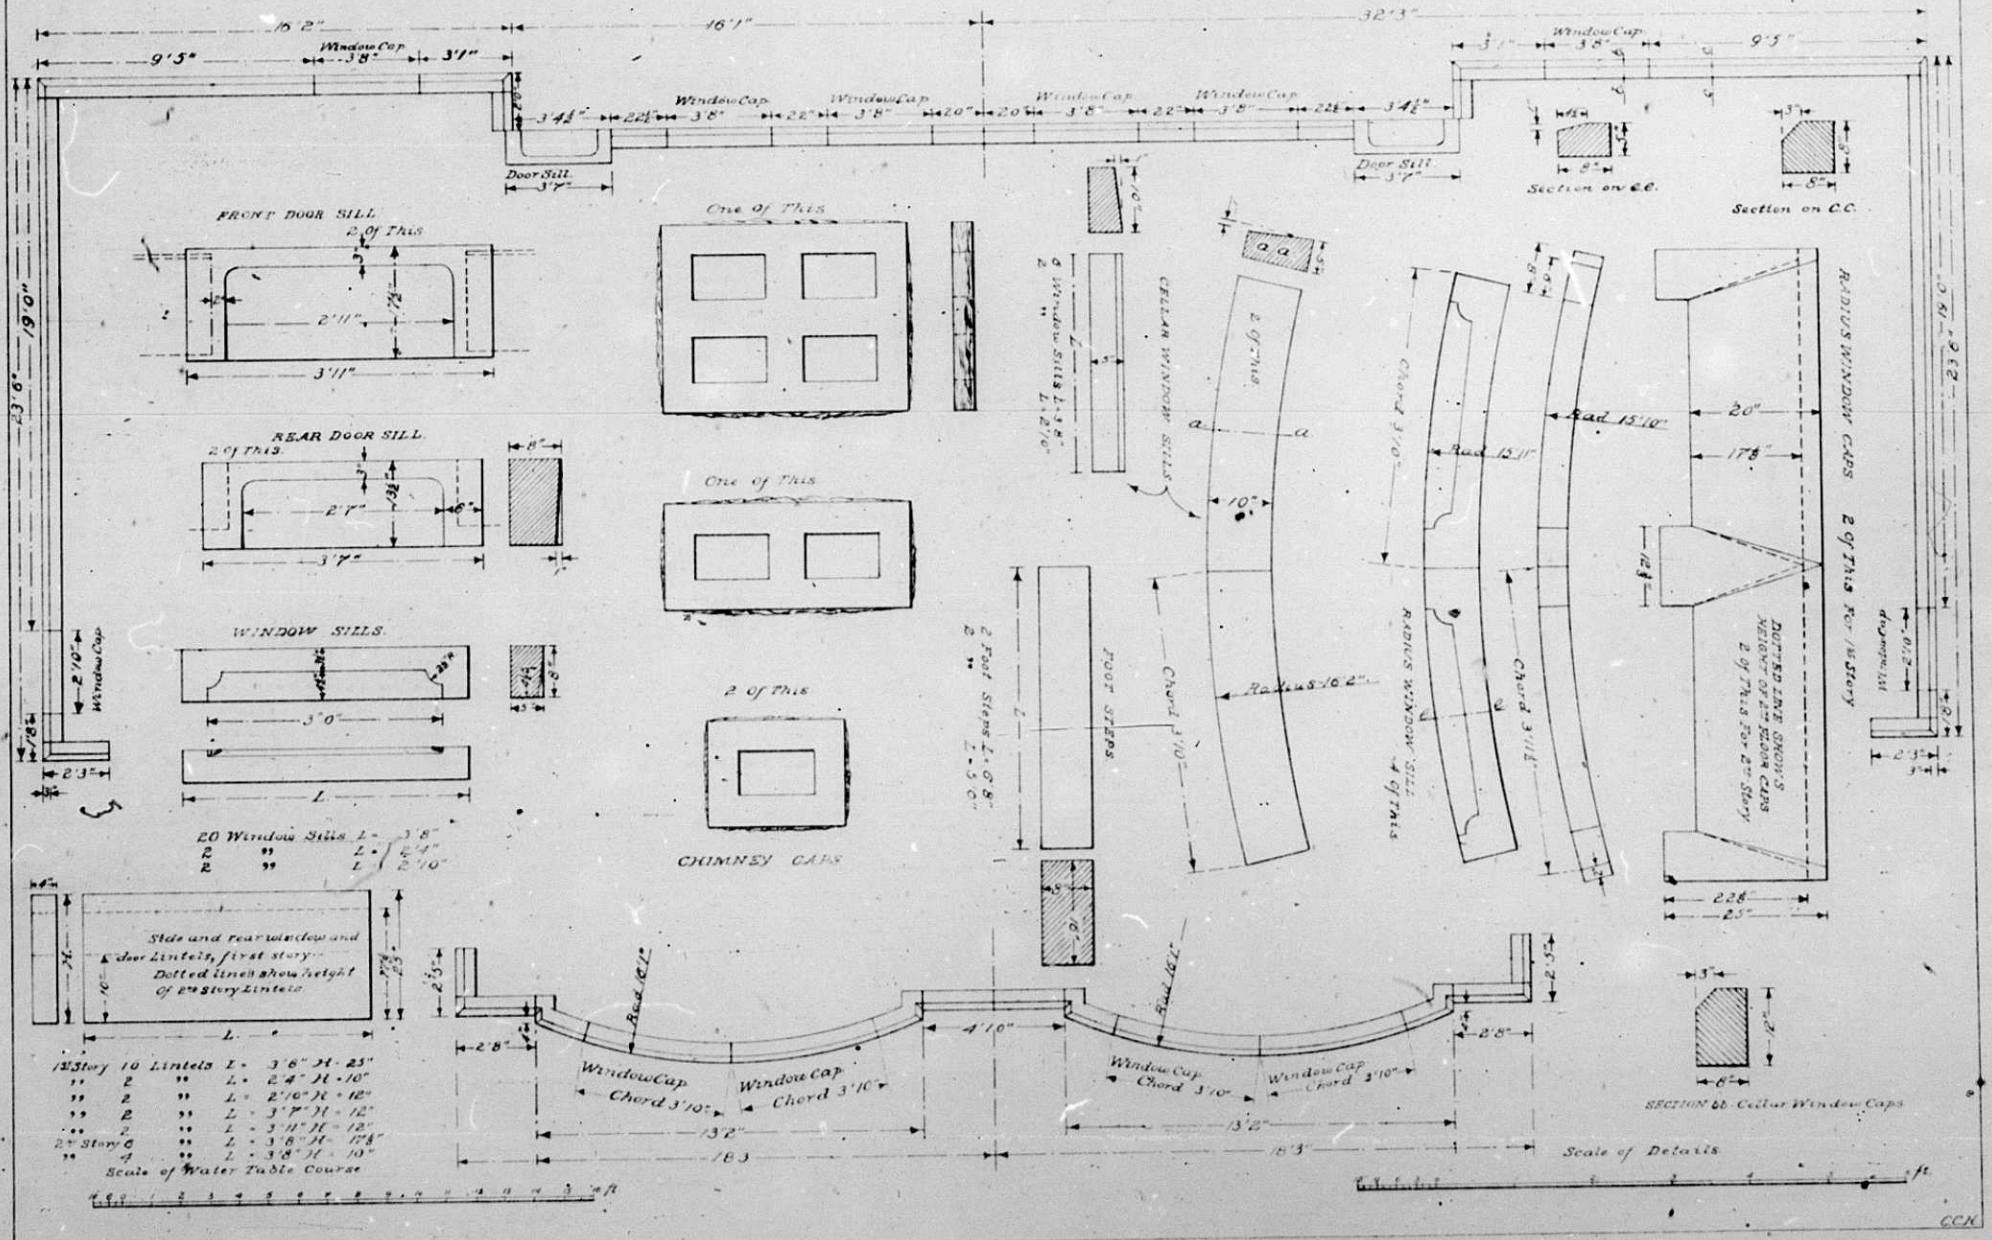
ALLOW FOR JOINTS.